

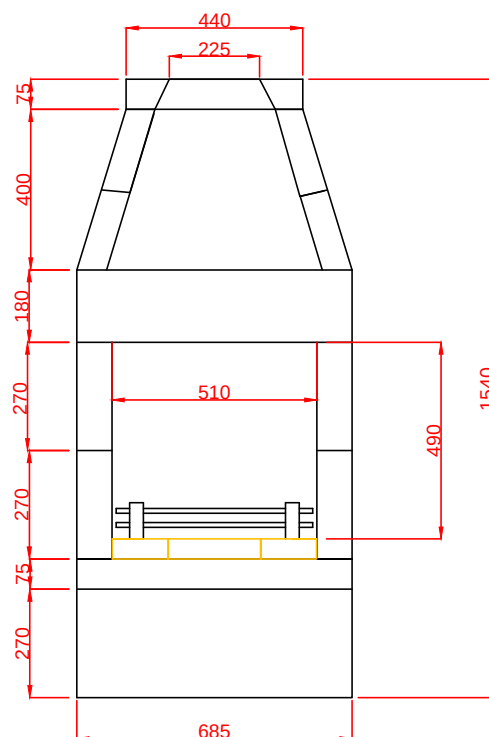


ISOKERN WOODBURNING MAGNUM 500

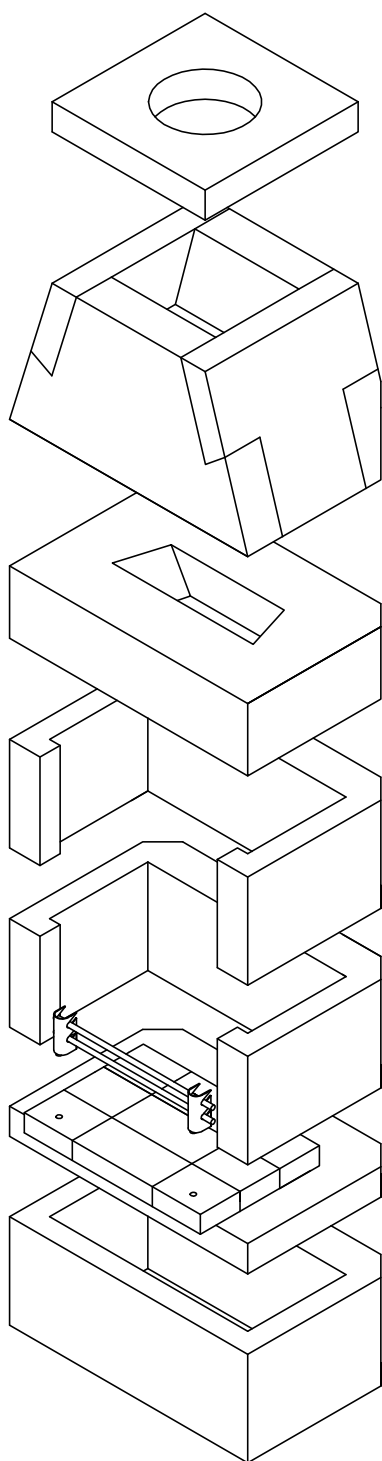

FRONT ELEVATION

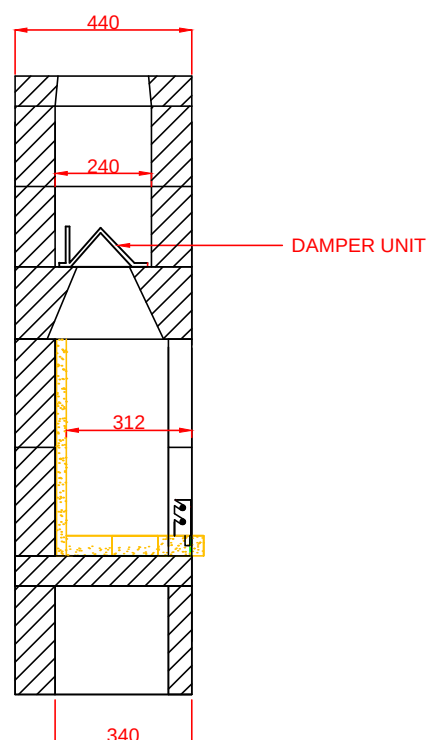

SIDE SECTION

Max Load Capacity 2600kg

DRAWING TITLE

MAGNUM 500 FIRECHEST

SCHIEDEL
ISOKERN®

TEL (01202) 861650
FAX (01202) 861632
www.schiedel.co.uk

DRAWING NO 80120

SCALE 1:20

DRAWN S SAUNDERS

DATE 01-08-14