



Isokernshop.co.uk




ISOKERN GATHER DRAWINGS 2026

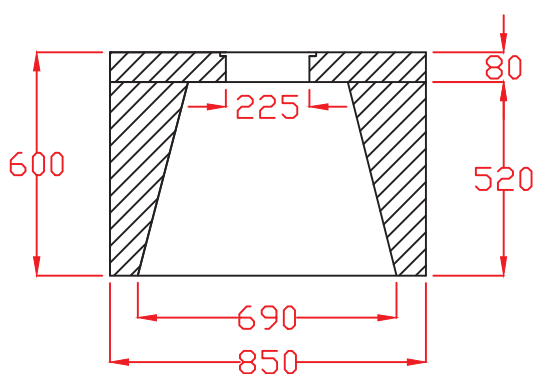

FRONT SECTION OF GATHER

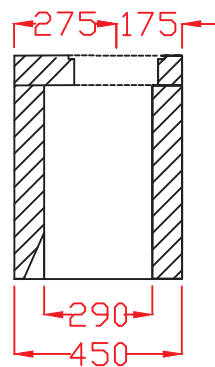

SIDE SECTION OF GATHER

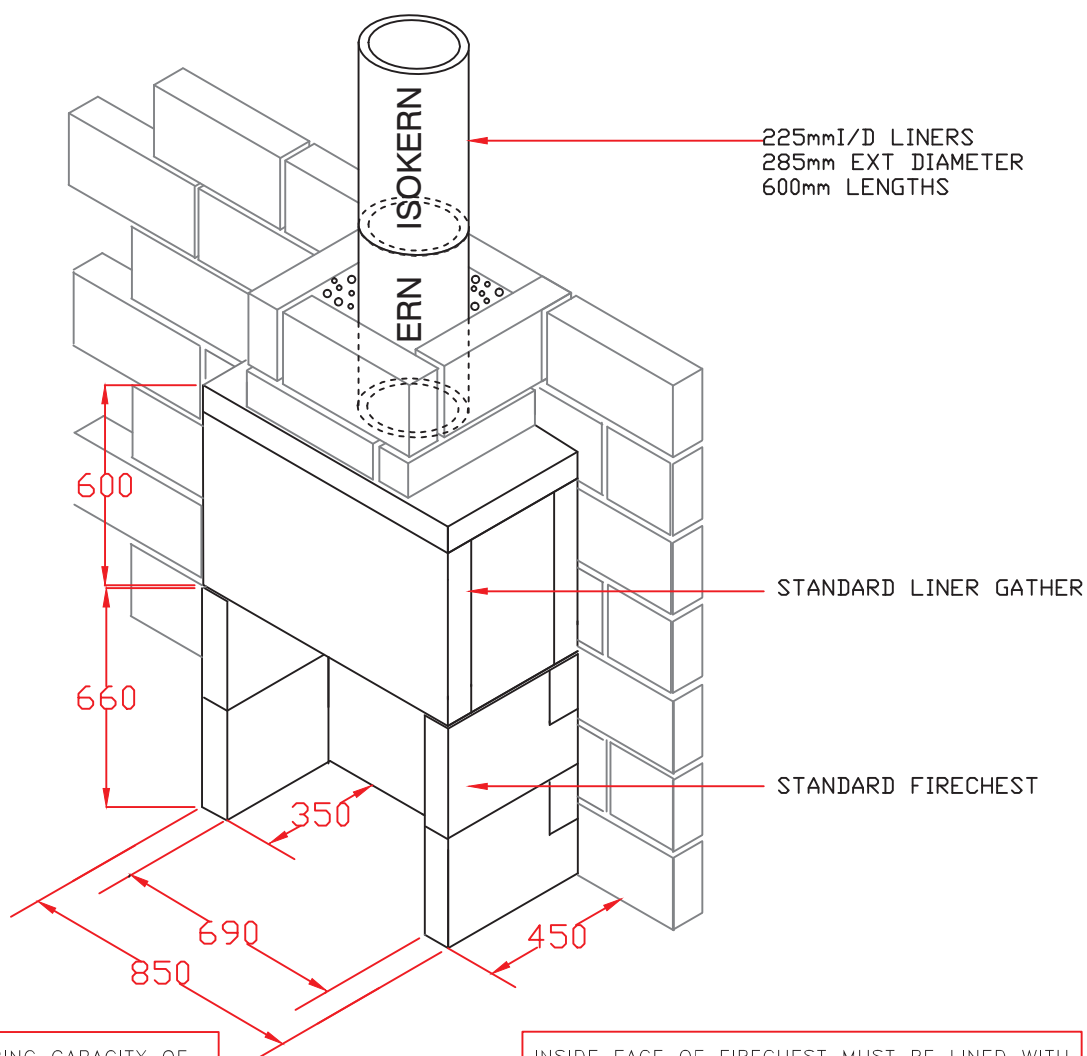

MAXIMUM LOAD BEARING CAPACITY OF
FIRECHEST & GATHER IS 2500KG

INSIDE FACE OF FIRECHEST MUST BE LINED WITH
A SUITABLE FIREBACK OR FIREBRICK SLIPS

DRAWING TITLE

ISOKERN STANDARD FIRECHEST
AND GATHER WITH 225mm I/D
REBATED LINER SYSTEM

SCHIEDEL

ISOKERN®
TEL (01202) 861650
FAX (01202) 861632
www.schiedel.co.uk

DRAWING NO

STANDARD 2


SCALE

DRAWN


S SAUNDERS

DATE

01-08-14

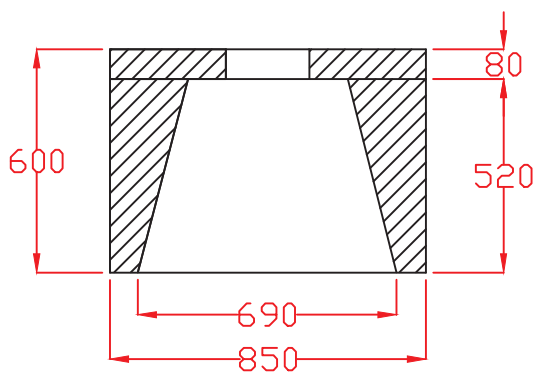


FRONT SECTION OF GATHER

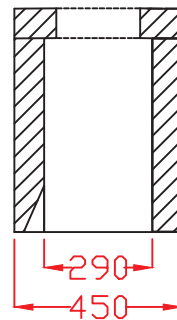

SIDE SECTION OF GATHER

MAXIMUM LOAD BEARING CAPACITY OF
FIRECHEST & GATHER IS 2500KG

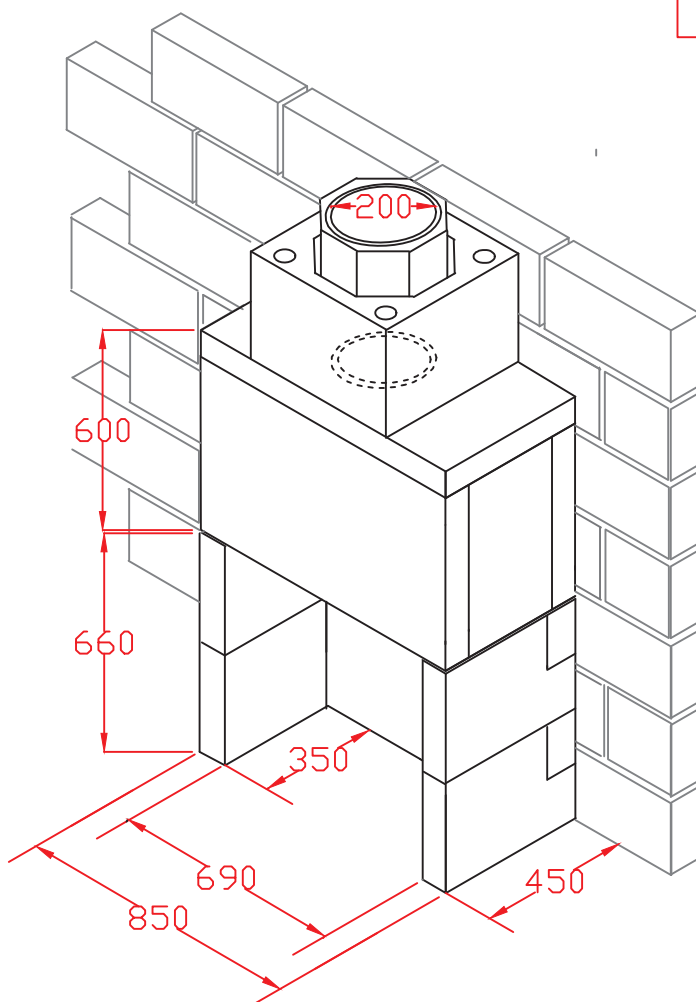

INSIDE FACE OF FIRECHEST MUST BE LINED WITH
A SUITABLE FIREBACK OR FIREBRICK SLIPS

MAXIMUM FINISHED FIREPLACE OPENING SIZE
TO BE 590mm BY 550mm HIGH

DRAWING TITLE

ISOKERN STANDARD FIRECHEST
AND GATHER WITH THE
DM44 CHIMNEY SYSTEM

SCHIEDEL
ISOKERN


TEL (01202) 861650
FAX (01202) 861632
www.schiedel.co.uk

DRAWING NO DM


SCALE NOT TO SCALE

DRAWN S SAUNDERS


DATE 01-08-14

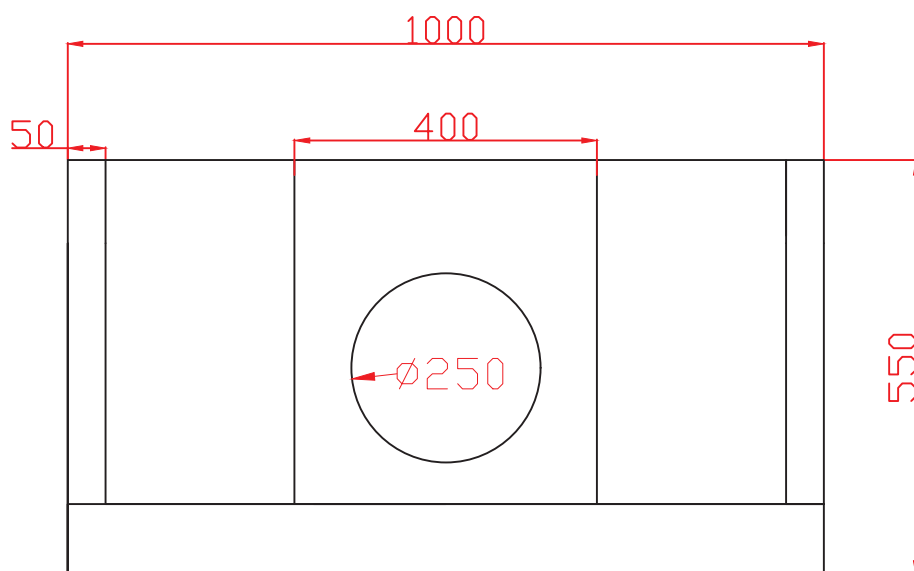

PLAN VIEW

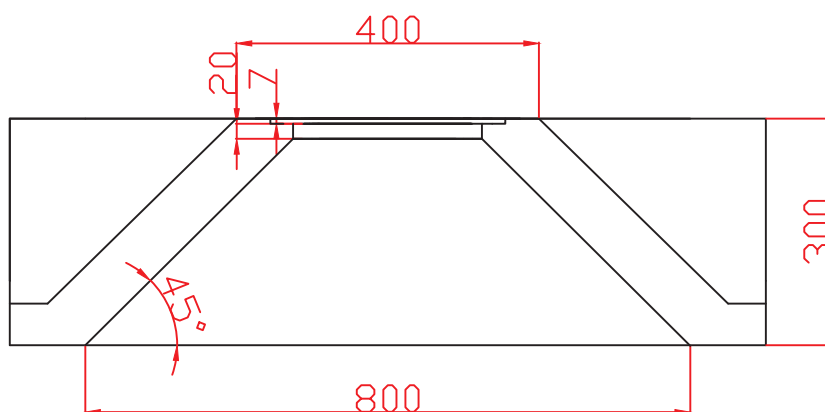

FRONT SECTION

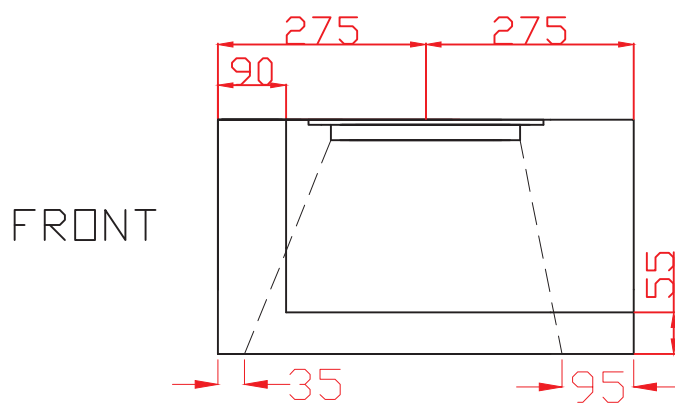

SIDE VIEW

DRAWING TITLE

Standard Gather for
250mm i/d Pumice Liners

SCHIEDEL
ISOKERN®
TEL (01202) 861650
FAX (01202) 861632
www.schiedel.co.uk

DRAWING NO

C17

SCALE





1:10

DRAWN


S SAUNDERS

DATE

01-08-14

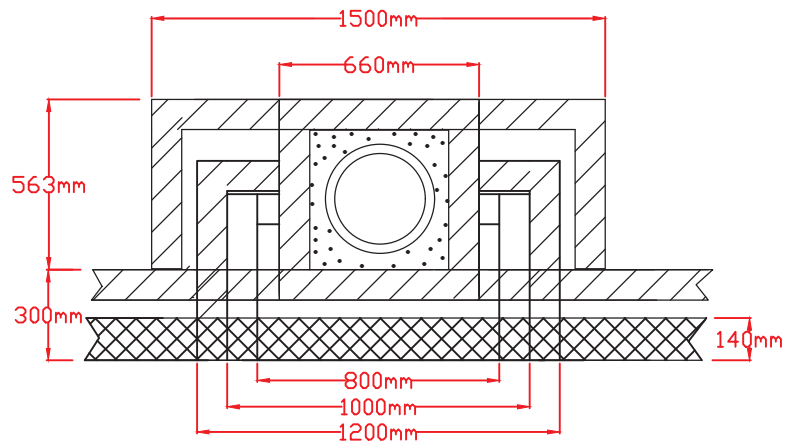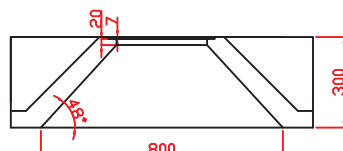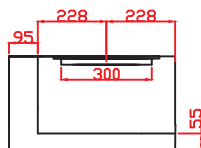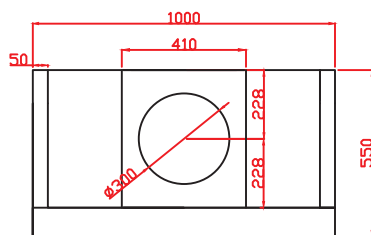

PLAN ABOVE GATHER

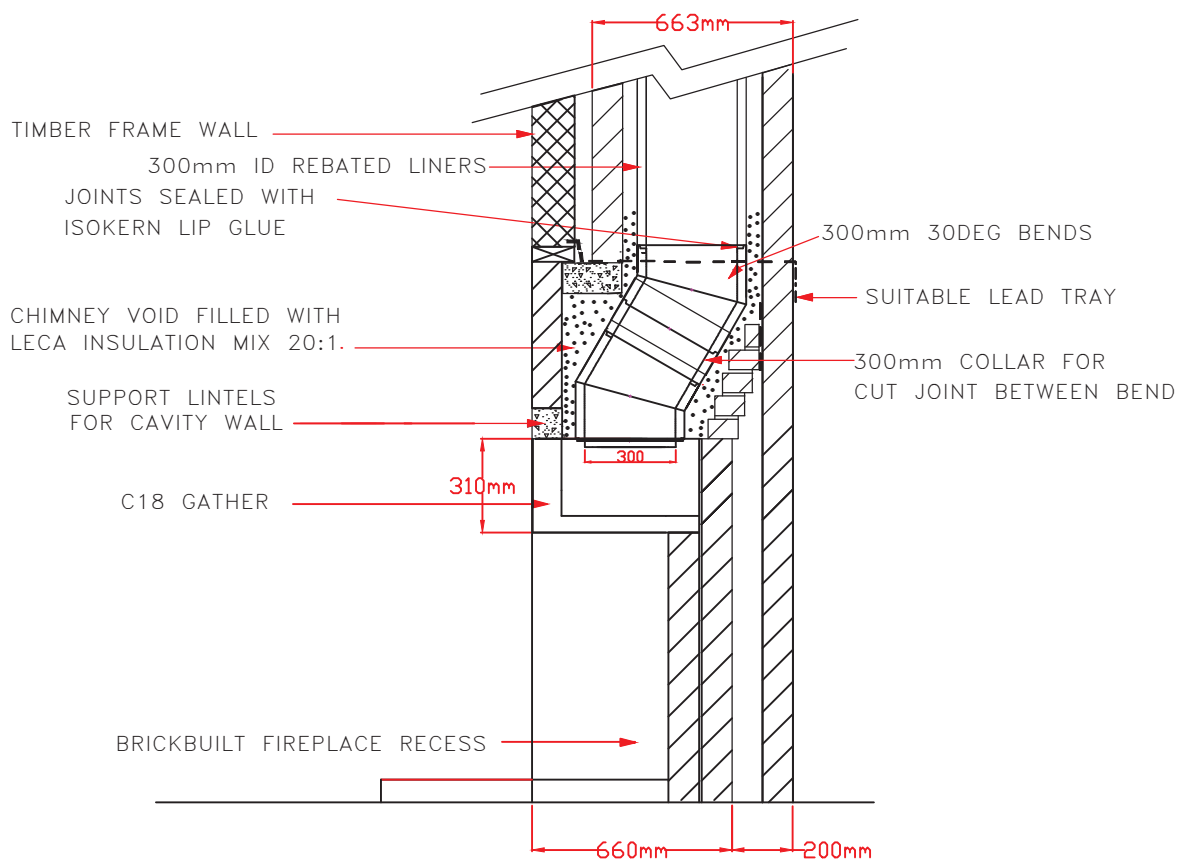

MAXIMUM LOADING CAPACITY 2600Kg

DRAWING TITLE

**C18 GATHER, 30DEG BEND
AND 300mm ID LINERS FOR
EXTERNAL BRICK CHIMNEY
IN TIMBER FRAME DWELLING**

SCHIEDEL
ISOKERN®

TEL (01202) 861650
FAX (01202) 861632
www.schiedel.co.uk

DRAWING NO

Std 6 C18TF

SCALE


1:25

DRAWN

S SAUNDERS

DATE

21-07-17

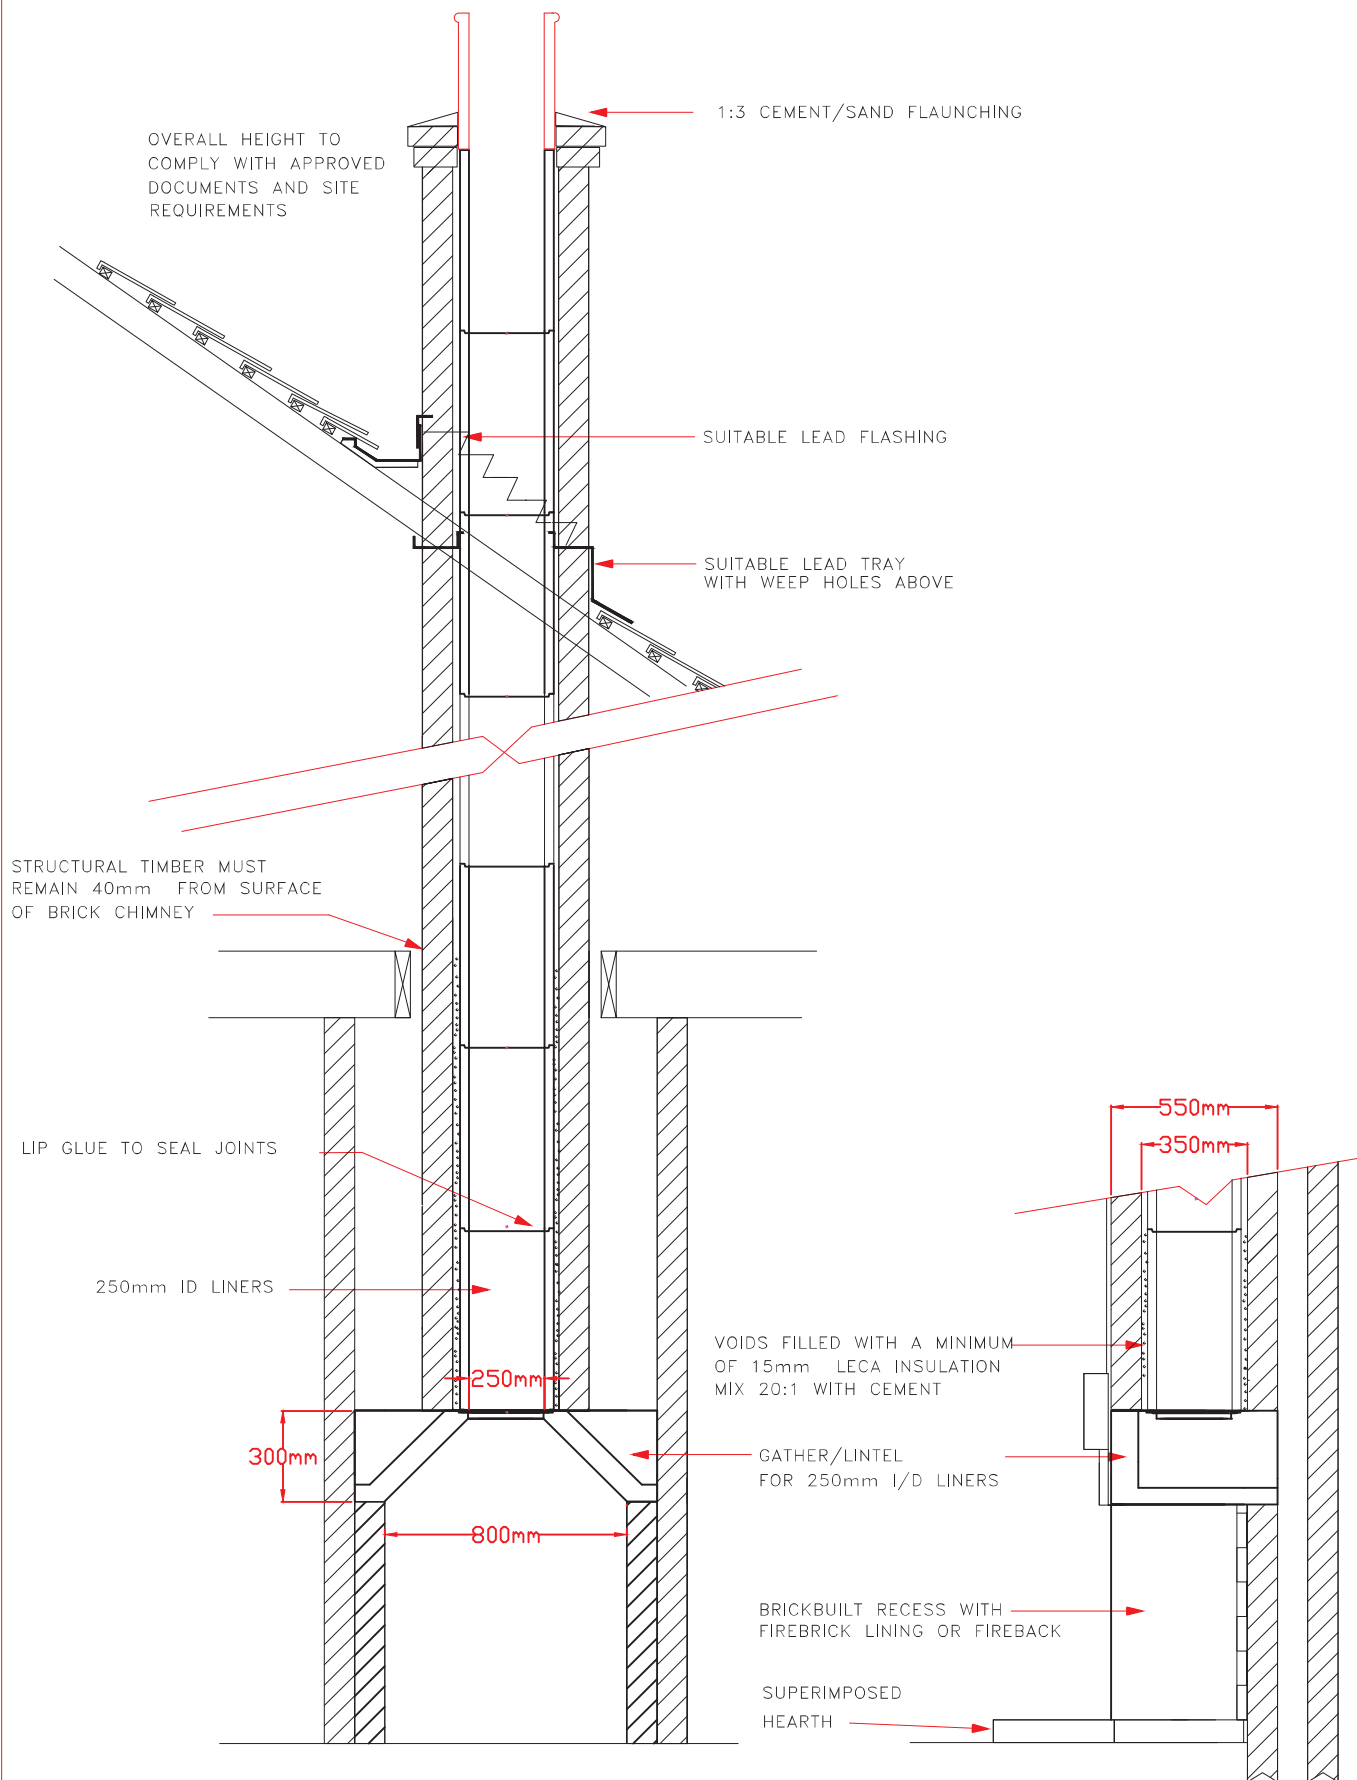

DRAWING TITLE

ISOKERN STANDARD GATHER/LINTEL
AND 250mm I/D LINERS FOR
NEWBUILD INTERNAL BRICK CHIMNEY




TEL (01202) 861650
FAX (01202) 861632
www.schiedel.co.uk

DRAWING NO Std 17


SCALE 1:25

DRAWN S SAUNDERS


DATE 01-08-14

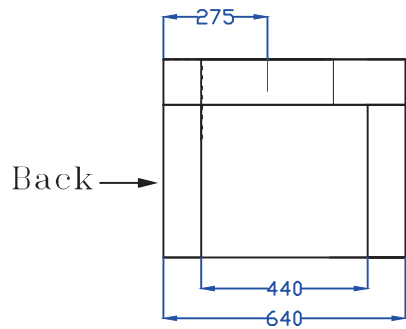

Side Section

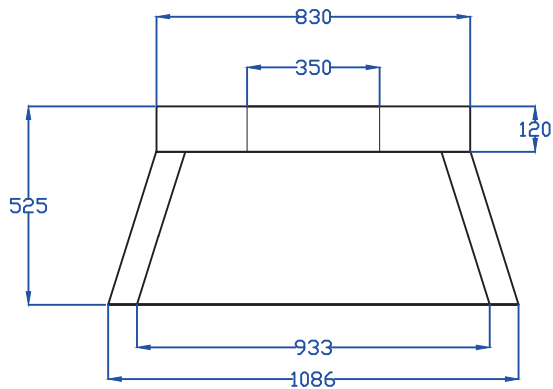


Front Section

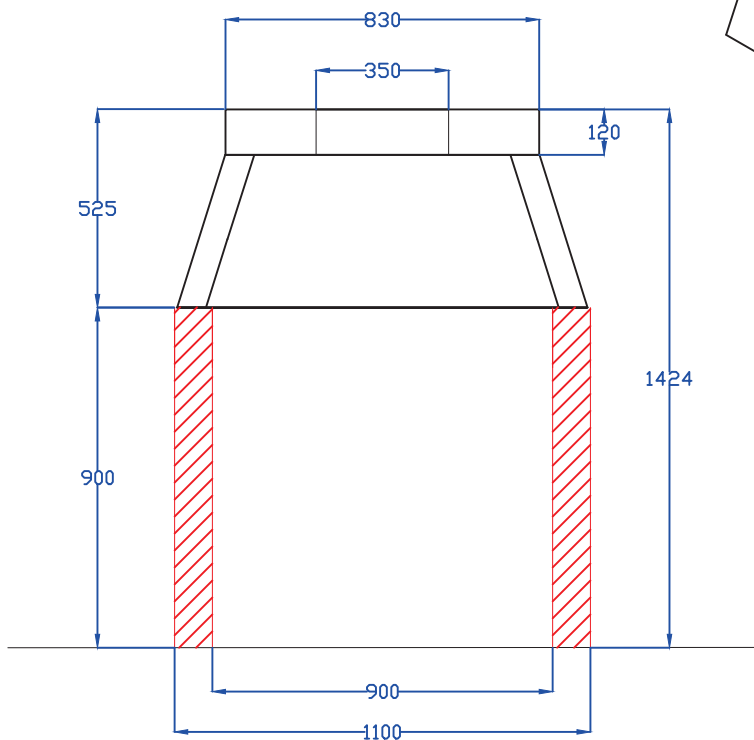

Front Section

Optional top plate
with centre hole

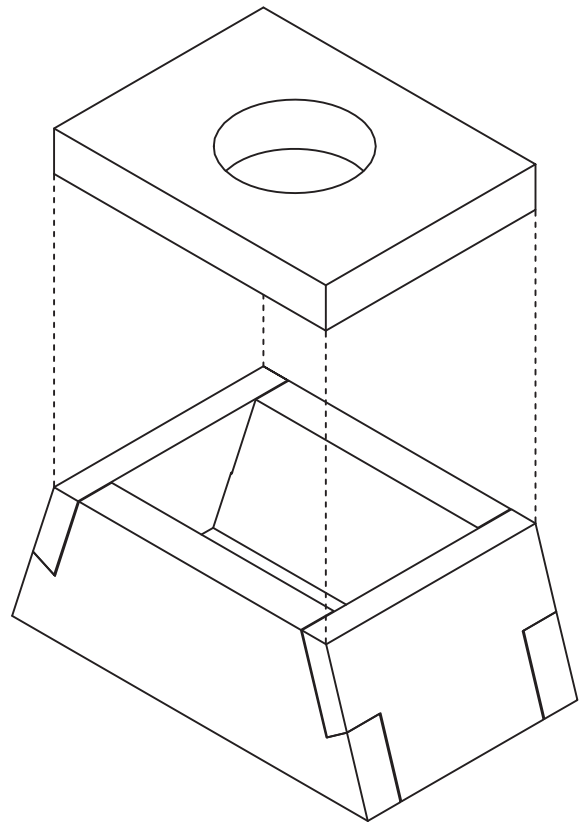

Max Load Capacity 2600kg

DRAWING TITLE

ISOKERN 900
PUMICE GATHER

SCHIEDEL
ISOKERN®


TEL (01202) 861650
FAX (01202) 861632
www.schiedel.co.uk

DRAWING NO 85036

SCALE 1:20


DRAWN S SAUNDERS

DATE 5-1-15

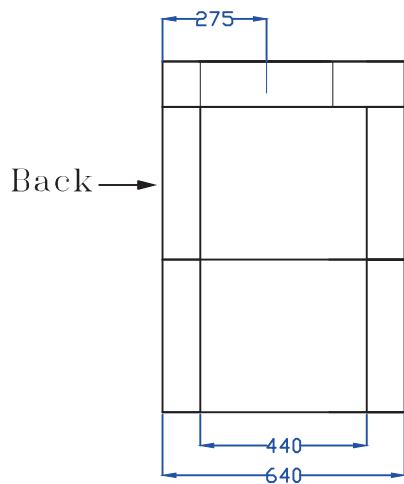


Side Section

Optional top plate
with centre hole

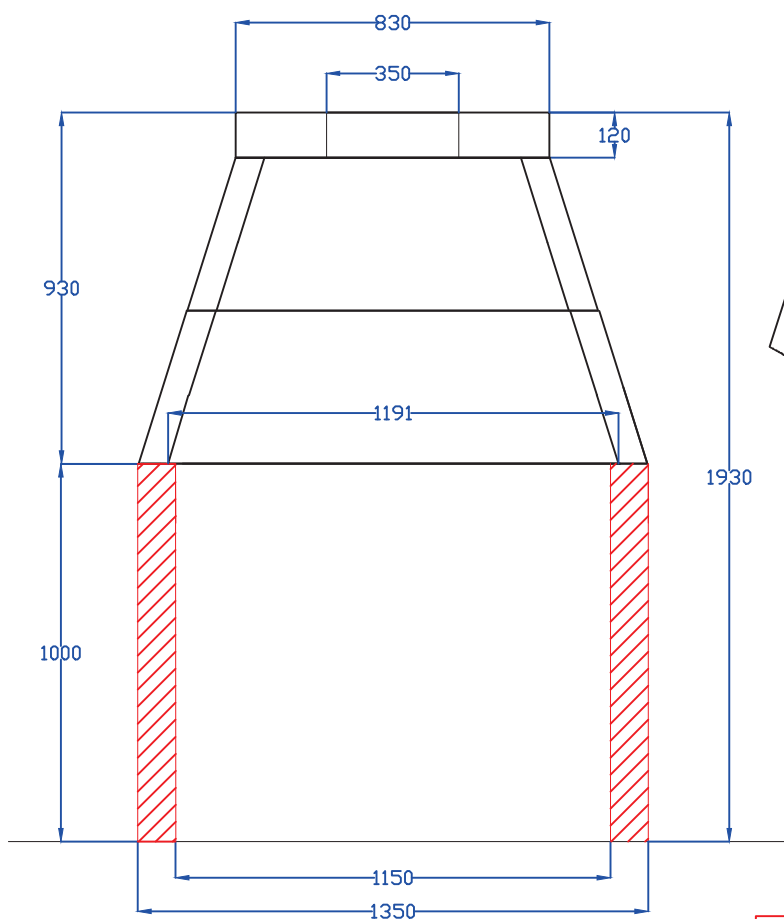

Front Section

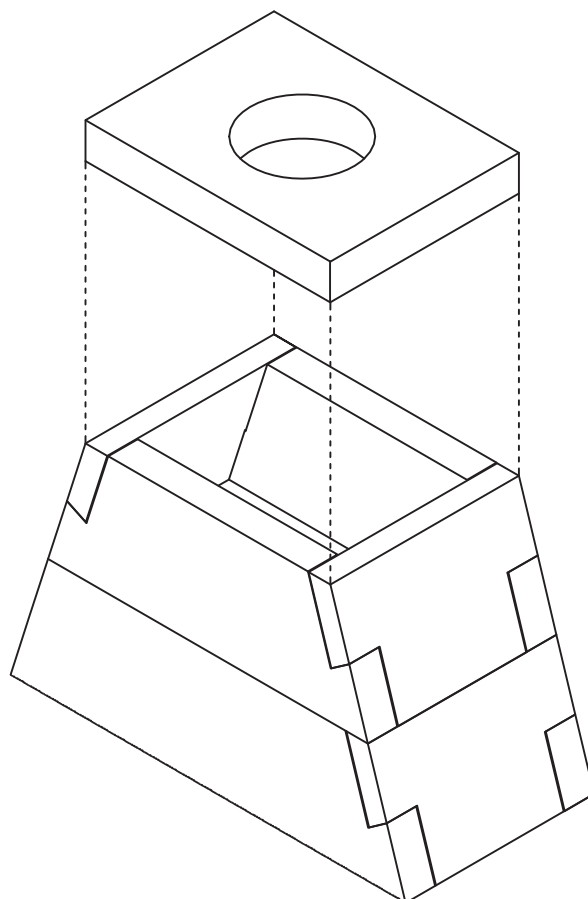

Max Load Capacity 2600kg

DRAWING TITLE

ISOKERN 1150
PUMICE GATHER

SCHIEDEL
ISOKERN®


TEL (01202) 861650
FAX (01202) 861632
www.schiedel.co.uk

DRAWING NO 85048

SCALE 1:20

DRAWN S SAUNDERS

DATE 5-1-15

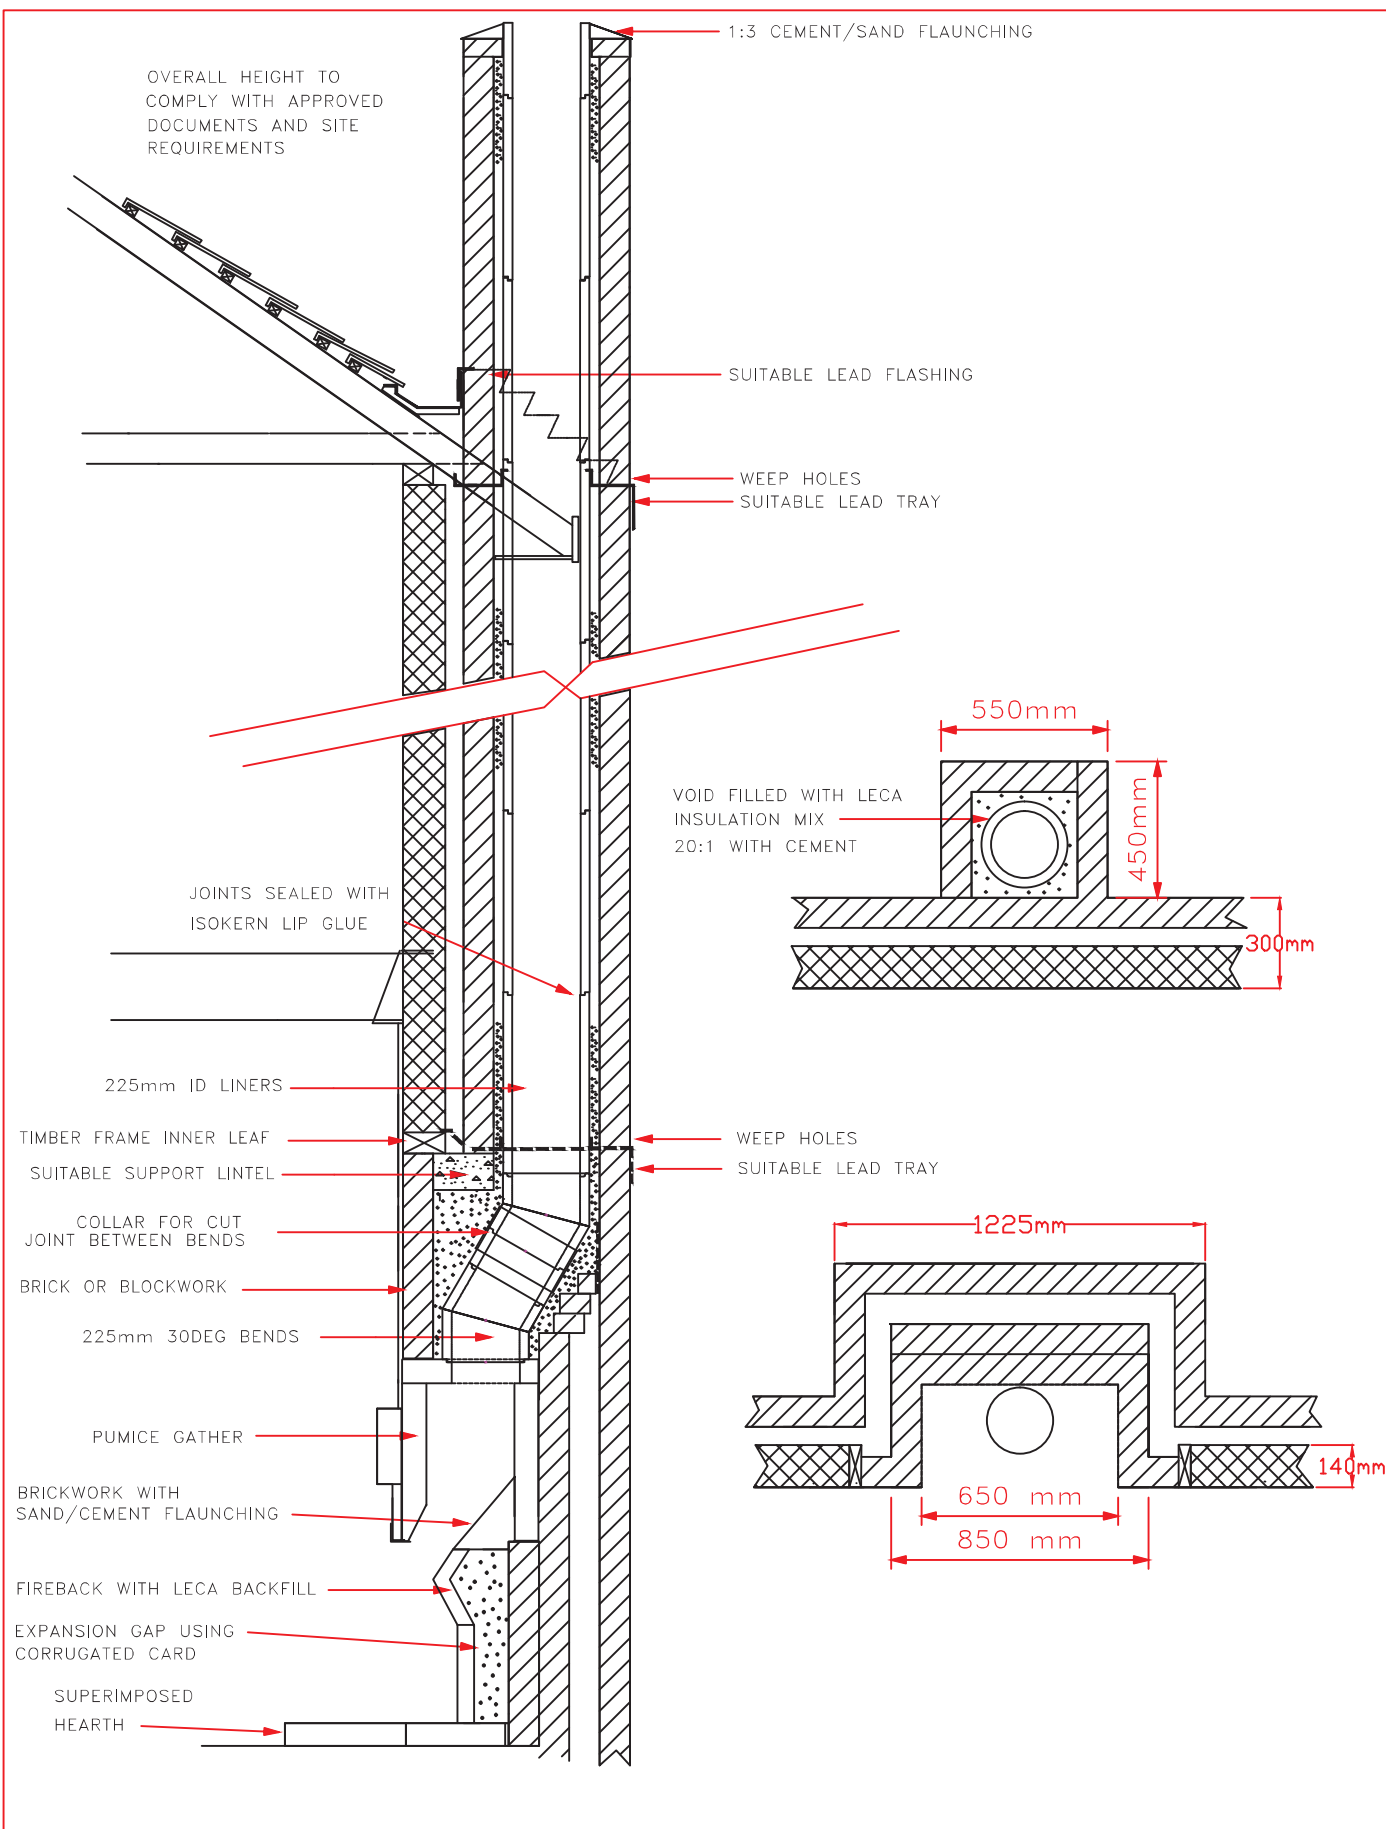

DRAWING TITLE

ISOKERN STANDARD PUMICE GATHER
AND 225mm ID REBATED LINERS FOR
NEWBUILD EXTERNAL BRICK CHIMNEY
ON TIMBER FRAME DWELLING

SCHIEDEL
ISOKERN®

TEL (01202) 861650
FAX (01202) 861632
www.schiedel.co.uk

DRAWING NO

Std 2TF

SCALE


1:25

DRAWN


S SAUNDERS

DATE

01-08-14

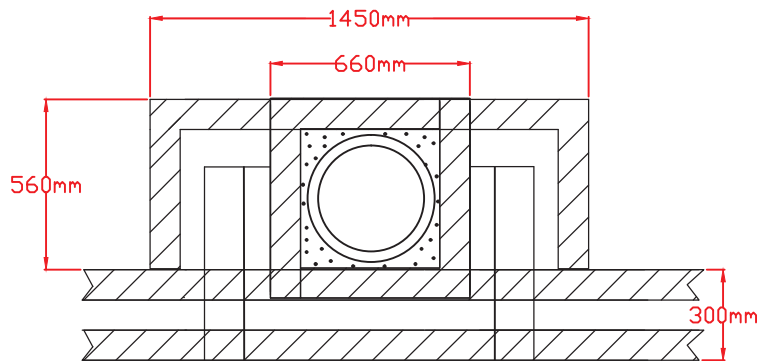

PLAN OF CHIMNEY STACK

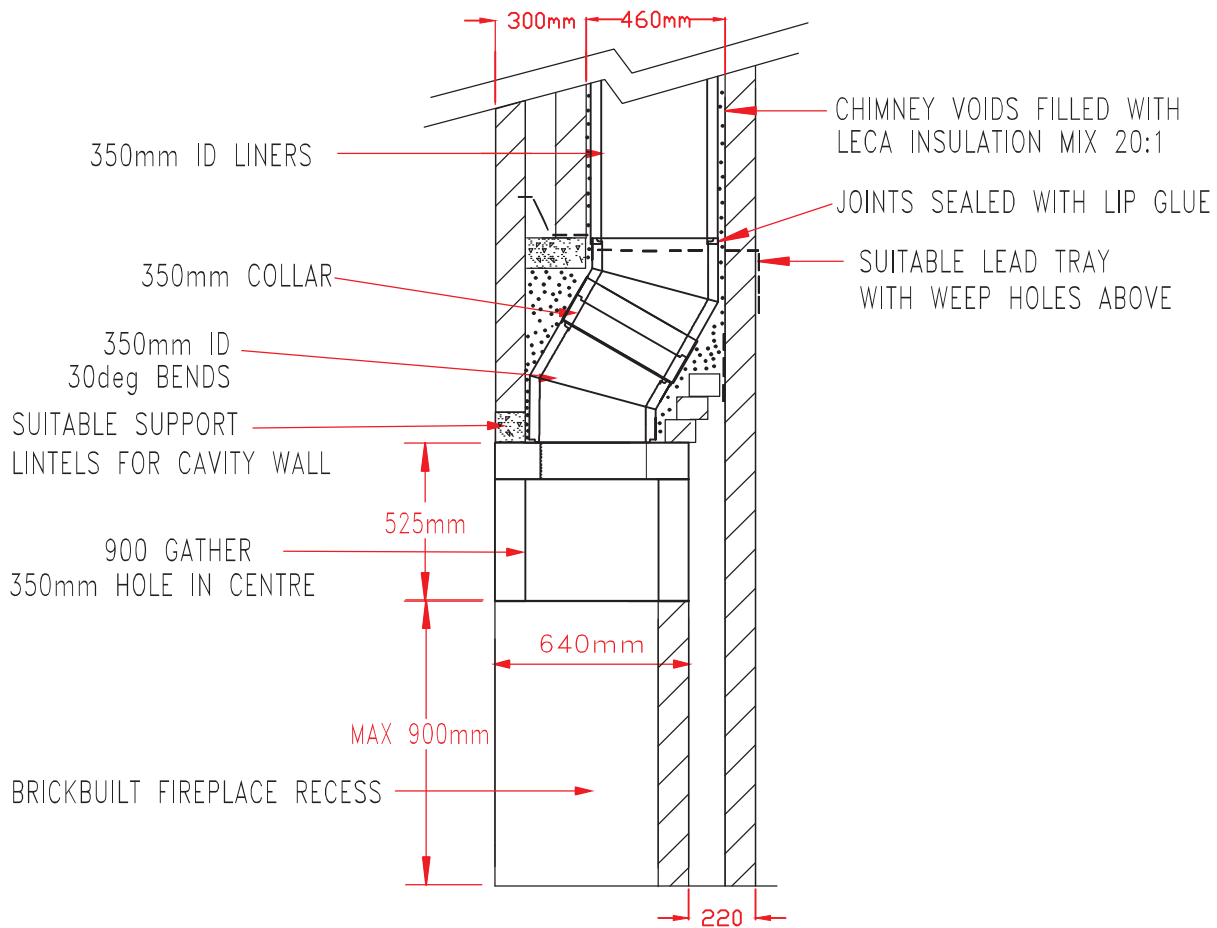


MAXIMUM LOADING CAPACITY 2600Kg


DRAWING TITLE
ISOKERN MANOR 900 GATHER
WITH 350mm ID FLUE LINERS
FOR EXTERNAL BRICK CHIMNEY

SCHIEDEL
ISOKERN
TEL (01202) 861650
FAX (01202) 861632
www.schiedel.co.uk


DRAWING NO	Std 6c
SCALE	1:25
DRAWN	S SAUNDERS
DATE	01-03-15

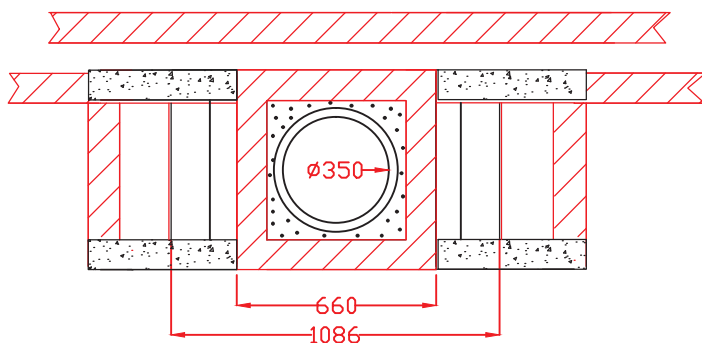

PLAN ABOVE GATHER

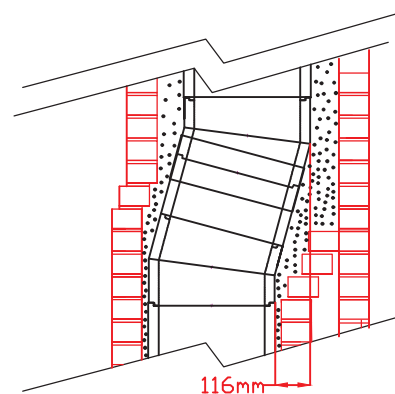

OPTIONAL BACK OFFSET IN LOFT

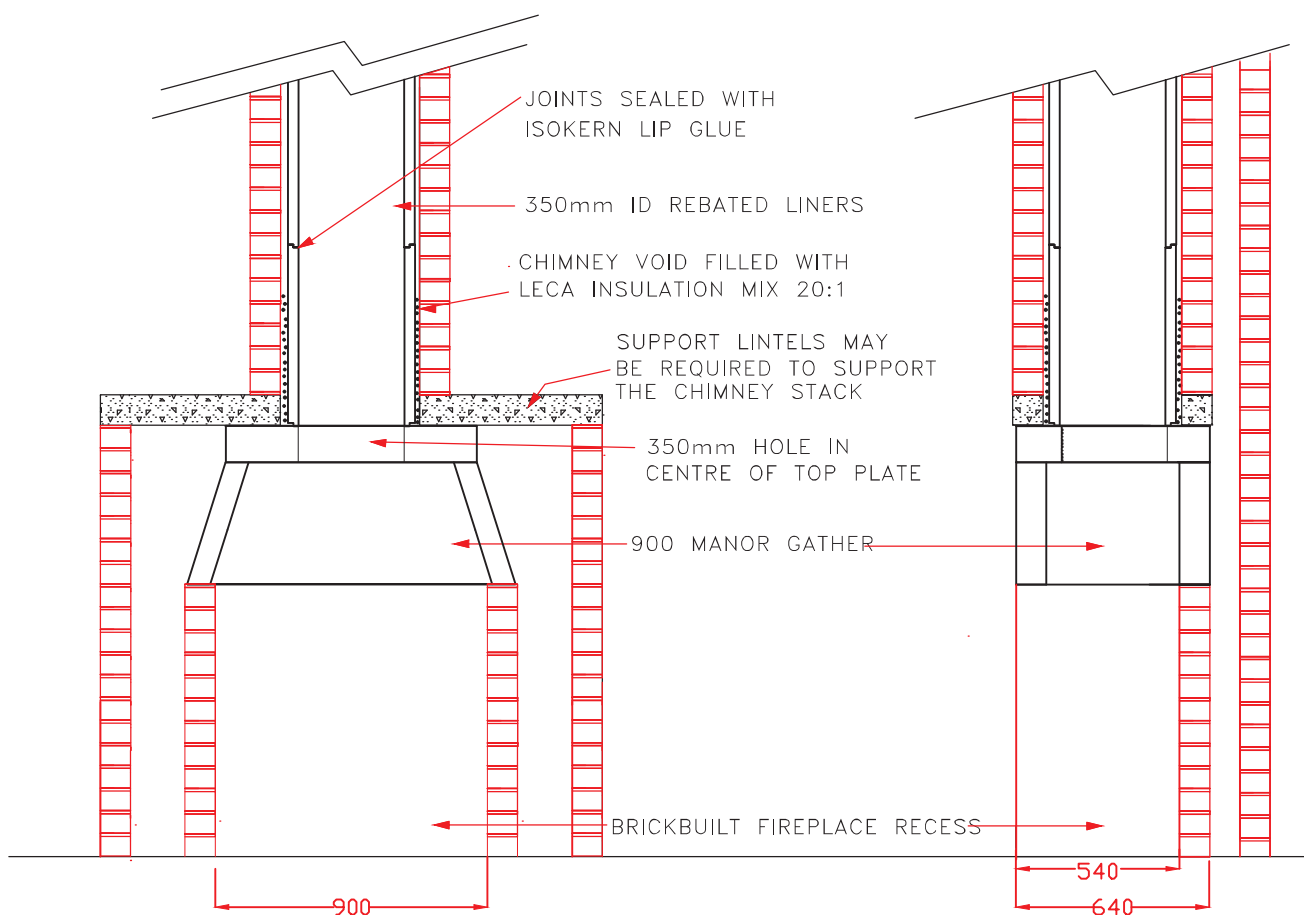


MAXIMUM LOADING CAPACITY 2600Kg


DRAWING TITLE
ISOKERN 900 GATHER
WITH 350mm ID LINERS
INSIDE A BRICK CHIMNEY

SCHIEDEL
ISOKERN®
TEL (01202) 861650
FAX (01202) 861632
www.schiedel.co.uk

DRAWING NO	Std 6fnew
SCALE	1:25
DRAWN	S SAUNDERS
DATE	27/02/15

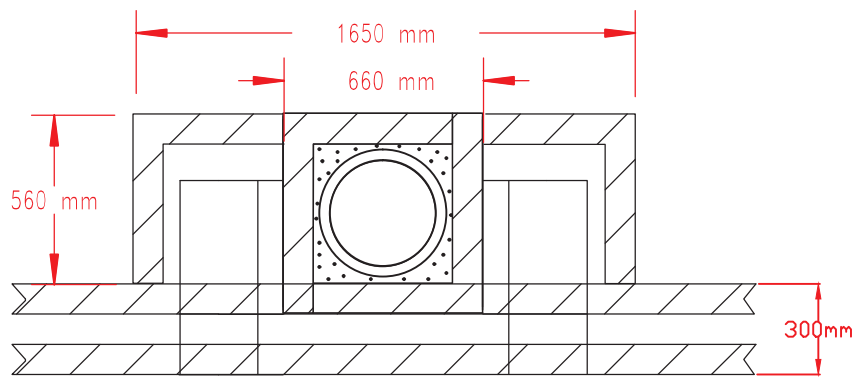

PLAN OF CHIMNEY STACK

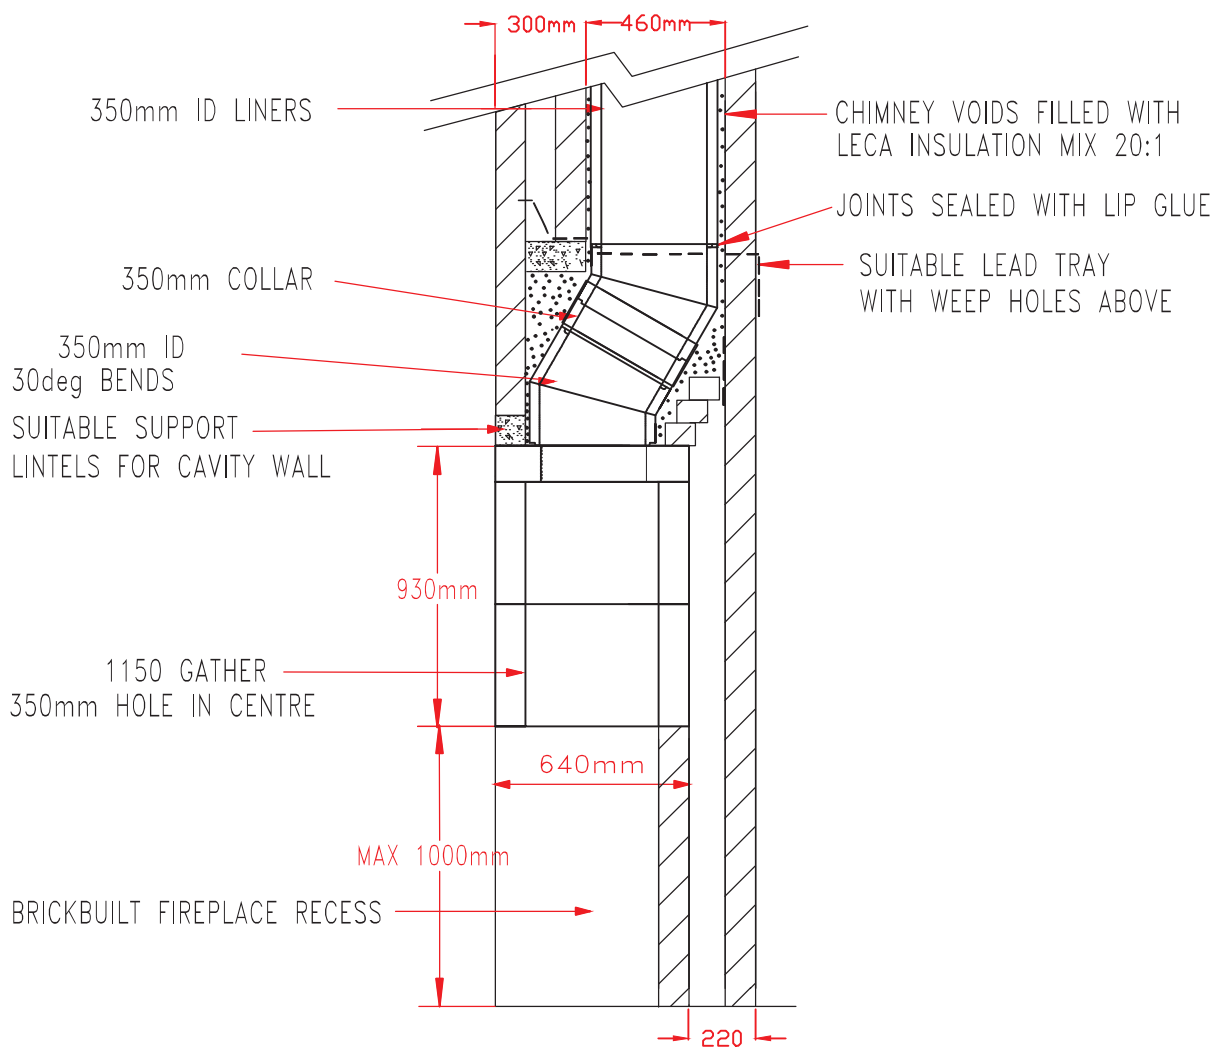

MAXIMUM LOADING CAPACITY 2600Kg

DRAWING TITLE

ISOKERN MANOR 1150 GATHER
WITH 350mm ID FLUE LINERS
FOR EXTERNAL BRICK CHIMNEY

SCHIEDEL
ISOKERN


TEL (01202) 861650
FAX (01202) 861632
www.schiedel.co.uk

DRAWING NO Std 7 B


SCALE 1:25

DRAWN S SAUNDERS


DATE 01-03-15

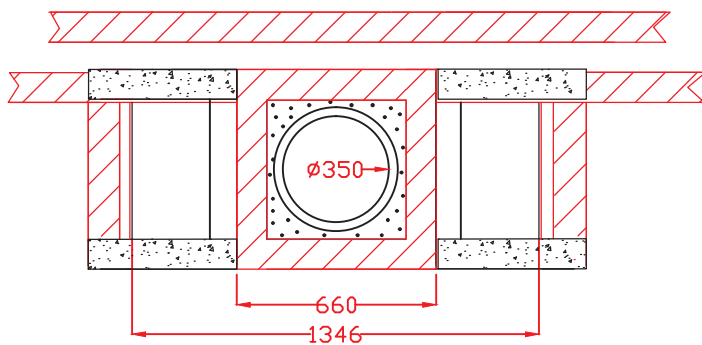

PLAN ABOVE GATHER

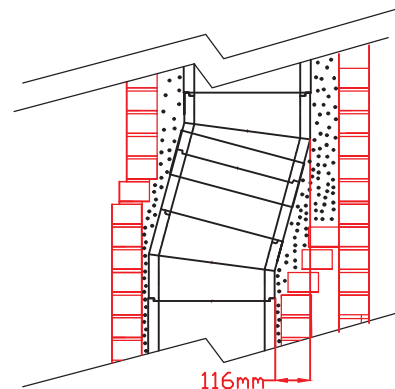

OPTIONAL BACK OFFSET IN LOFT

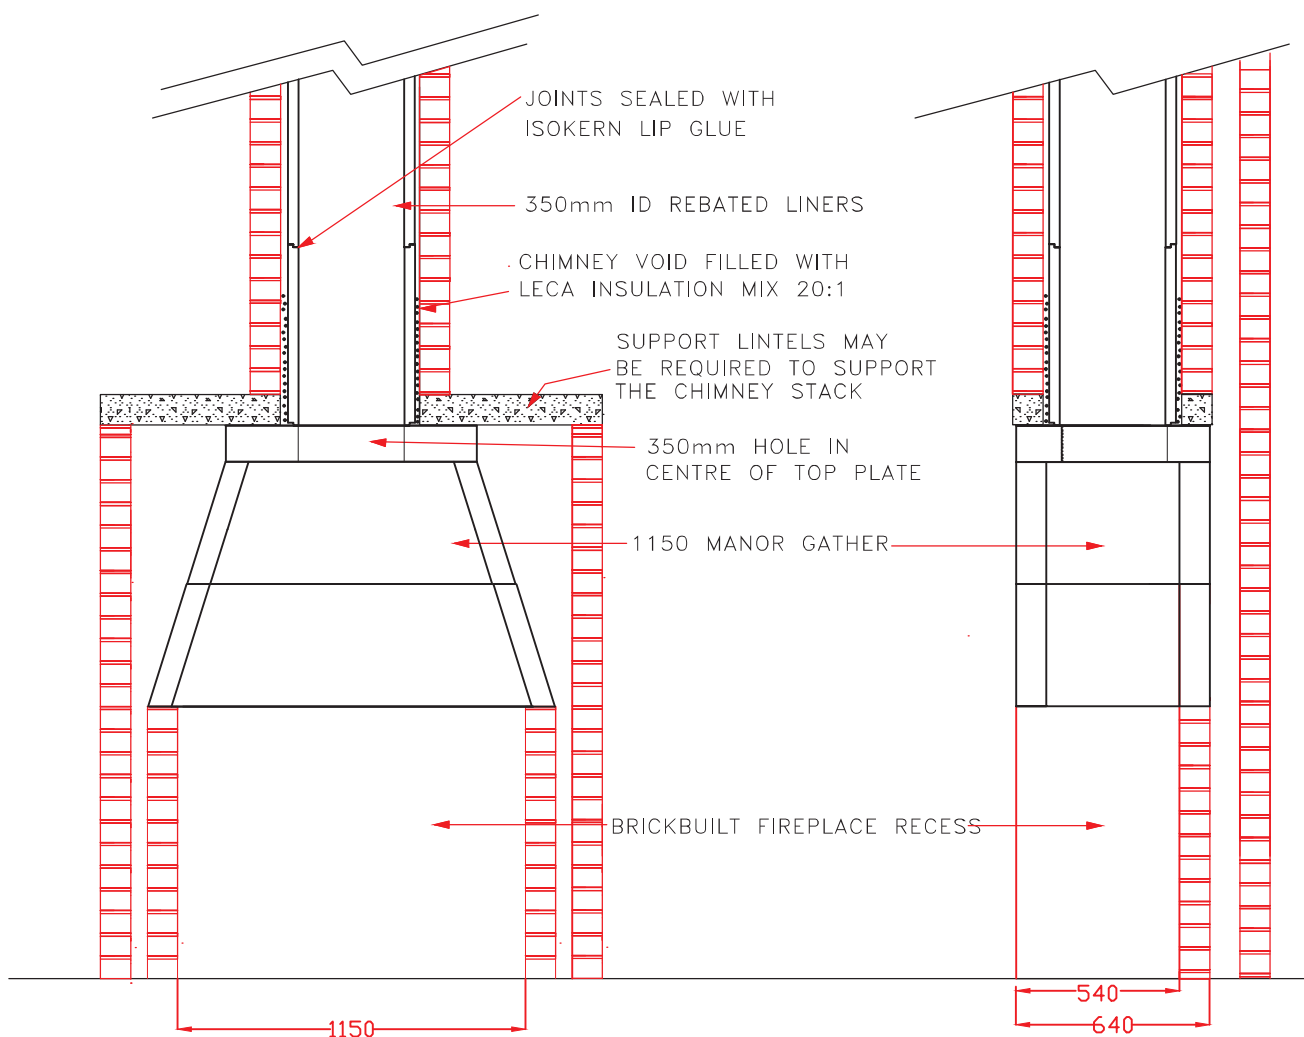

MAXIMUM LOADING CAPACITY 2600Kg

DRAWING TITLE
ISOKERN 1150 GATHER
WITH 350mm ID LINERS
INSIDE A BRICK CHIMNEY


SCHIEDEL
ISOKERN®
TEL (01202) 861650
FAX (01202) 861632
www.schiedel.co.uk

DRAWING NO	Std 7new
SCALE	1:25
DRAWN	S SAUNDERS
DATE	27/02/15

GARDEN FIREPLACE

LARGE 1200 MODEL

SCHIEDEL

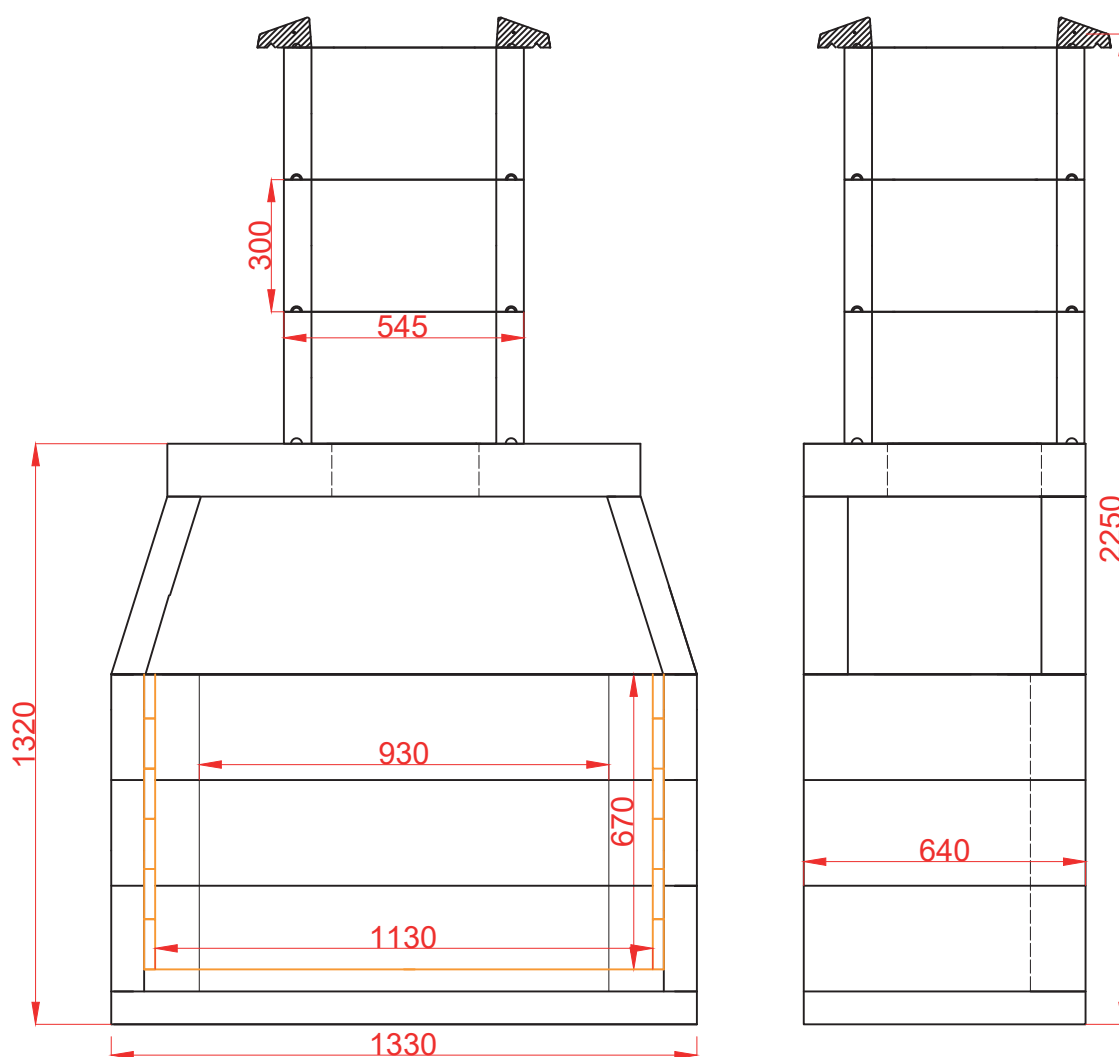

Wood Storage Option
Can be placed beneath the Garden Fire 1200

